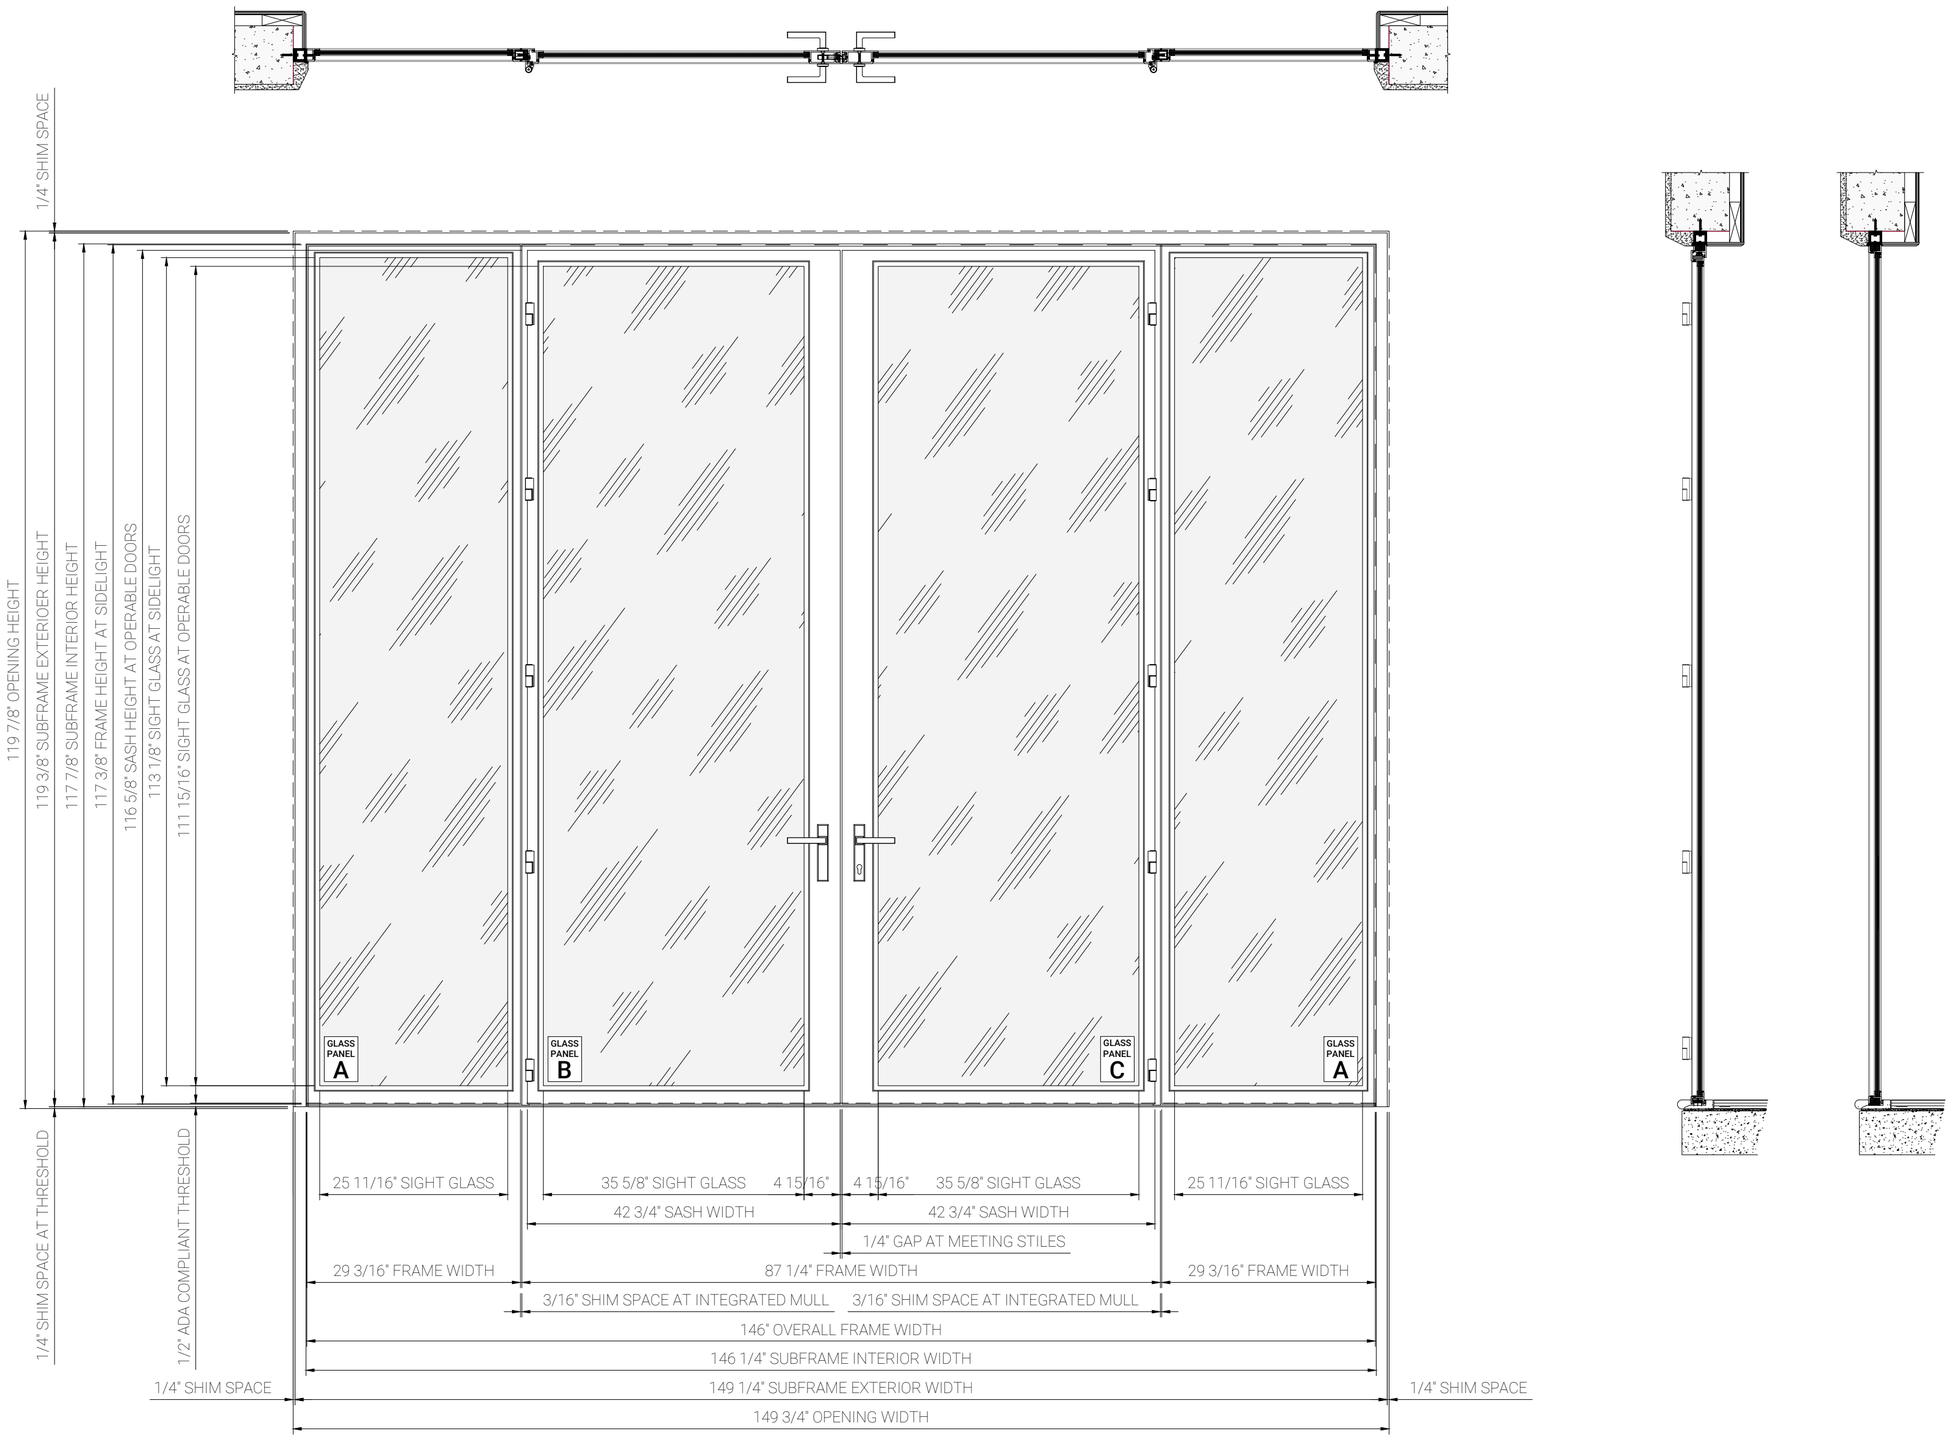

01

French Outswing Door

Revision	Arch Resource
File	ASM-Swing Doors-R3.dwg
Revision	R3
Drawn by	BFlorek
Scale	3/4" = 1'-0"
Date	2/2/2026