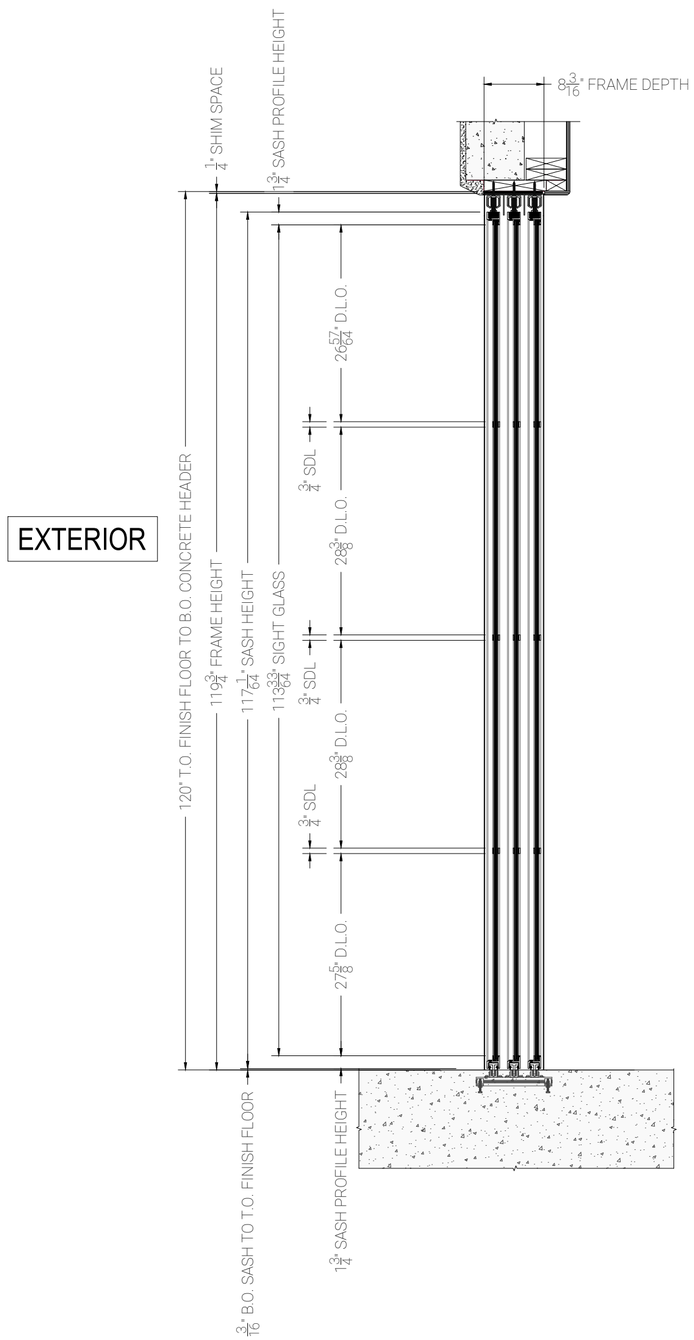

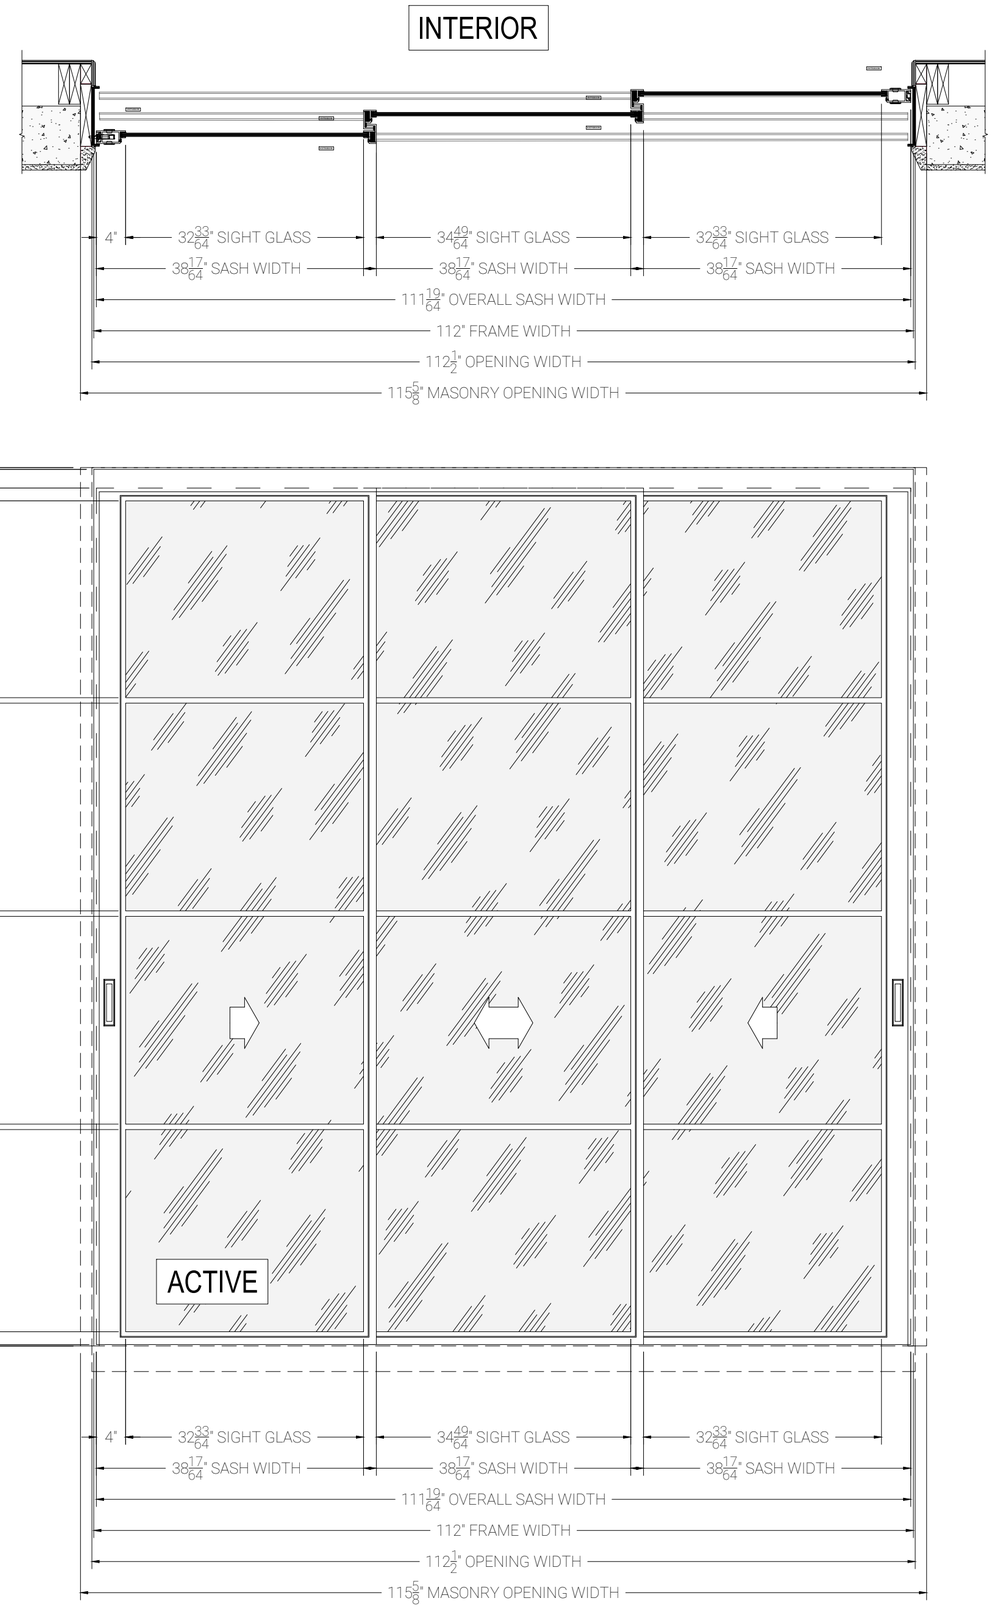

01

Top Hung Slider

Revision	Arch Resource	Revision	R3
File	ASM-Slider-R3.dwg	Drawn by	BFlorek
		Scale	3/4" = 1'-0"
		Date	2/2/2026